Bowers

STATE	PROJECT NO.	COUNTY	SHEET NO.
NEVADA	DE-NH095-2(057)	CLARK	

PRELIMINARY

SUBJECT TO REVISION

$$$$date$$$

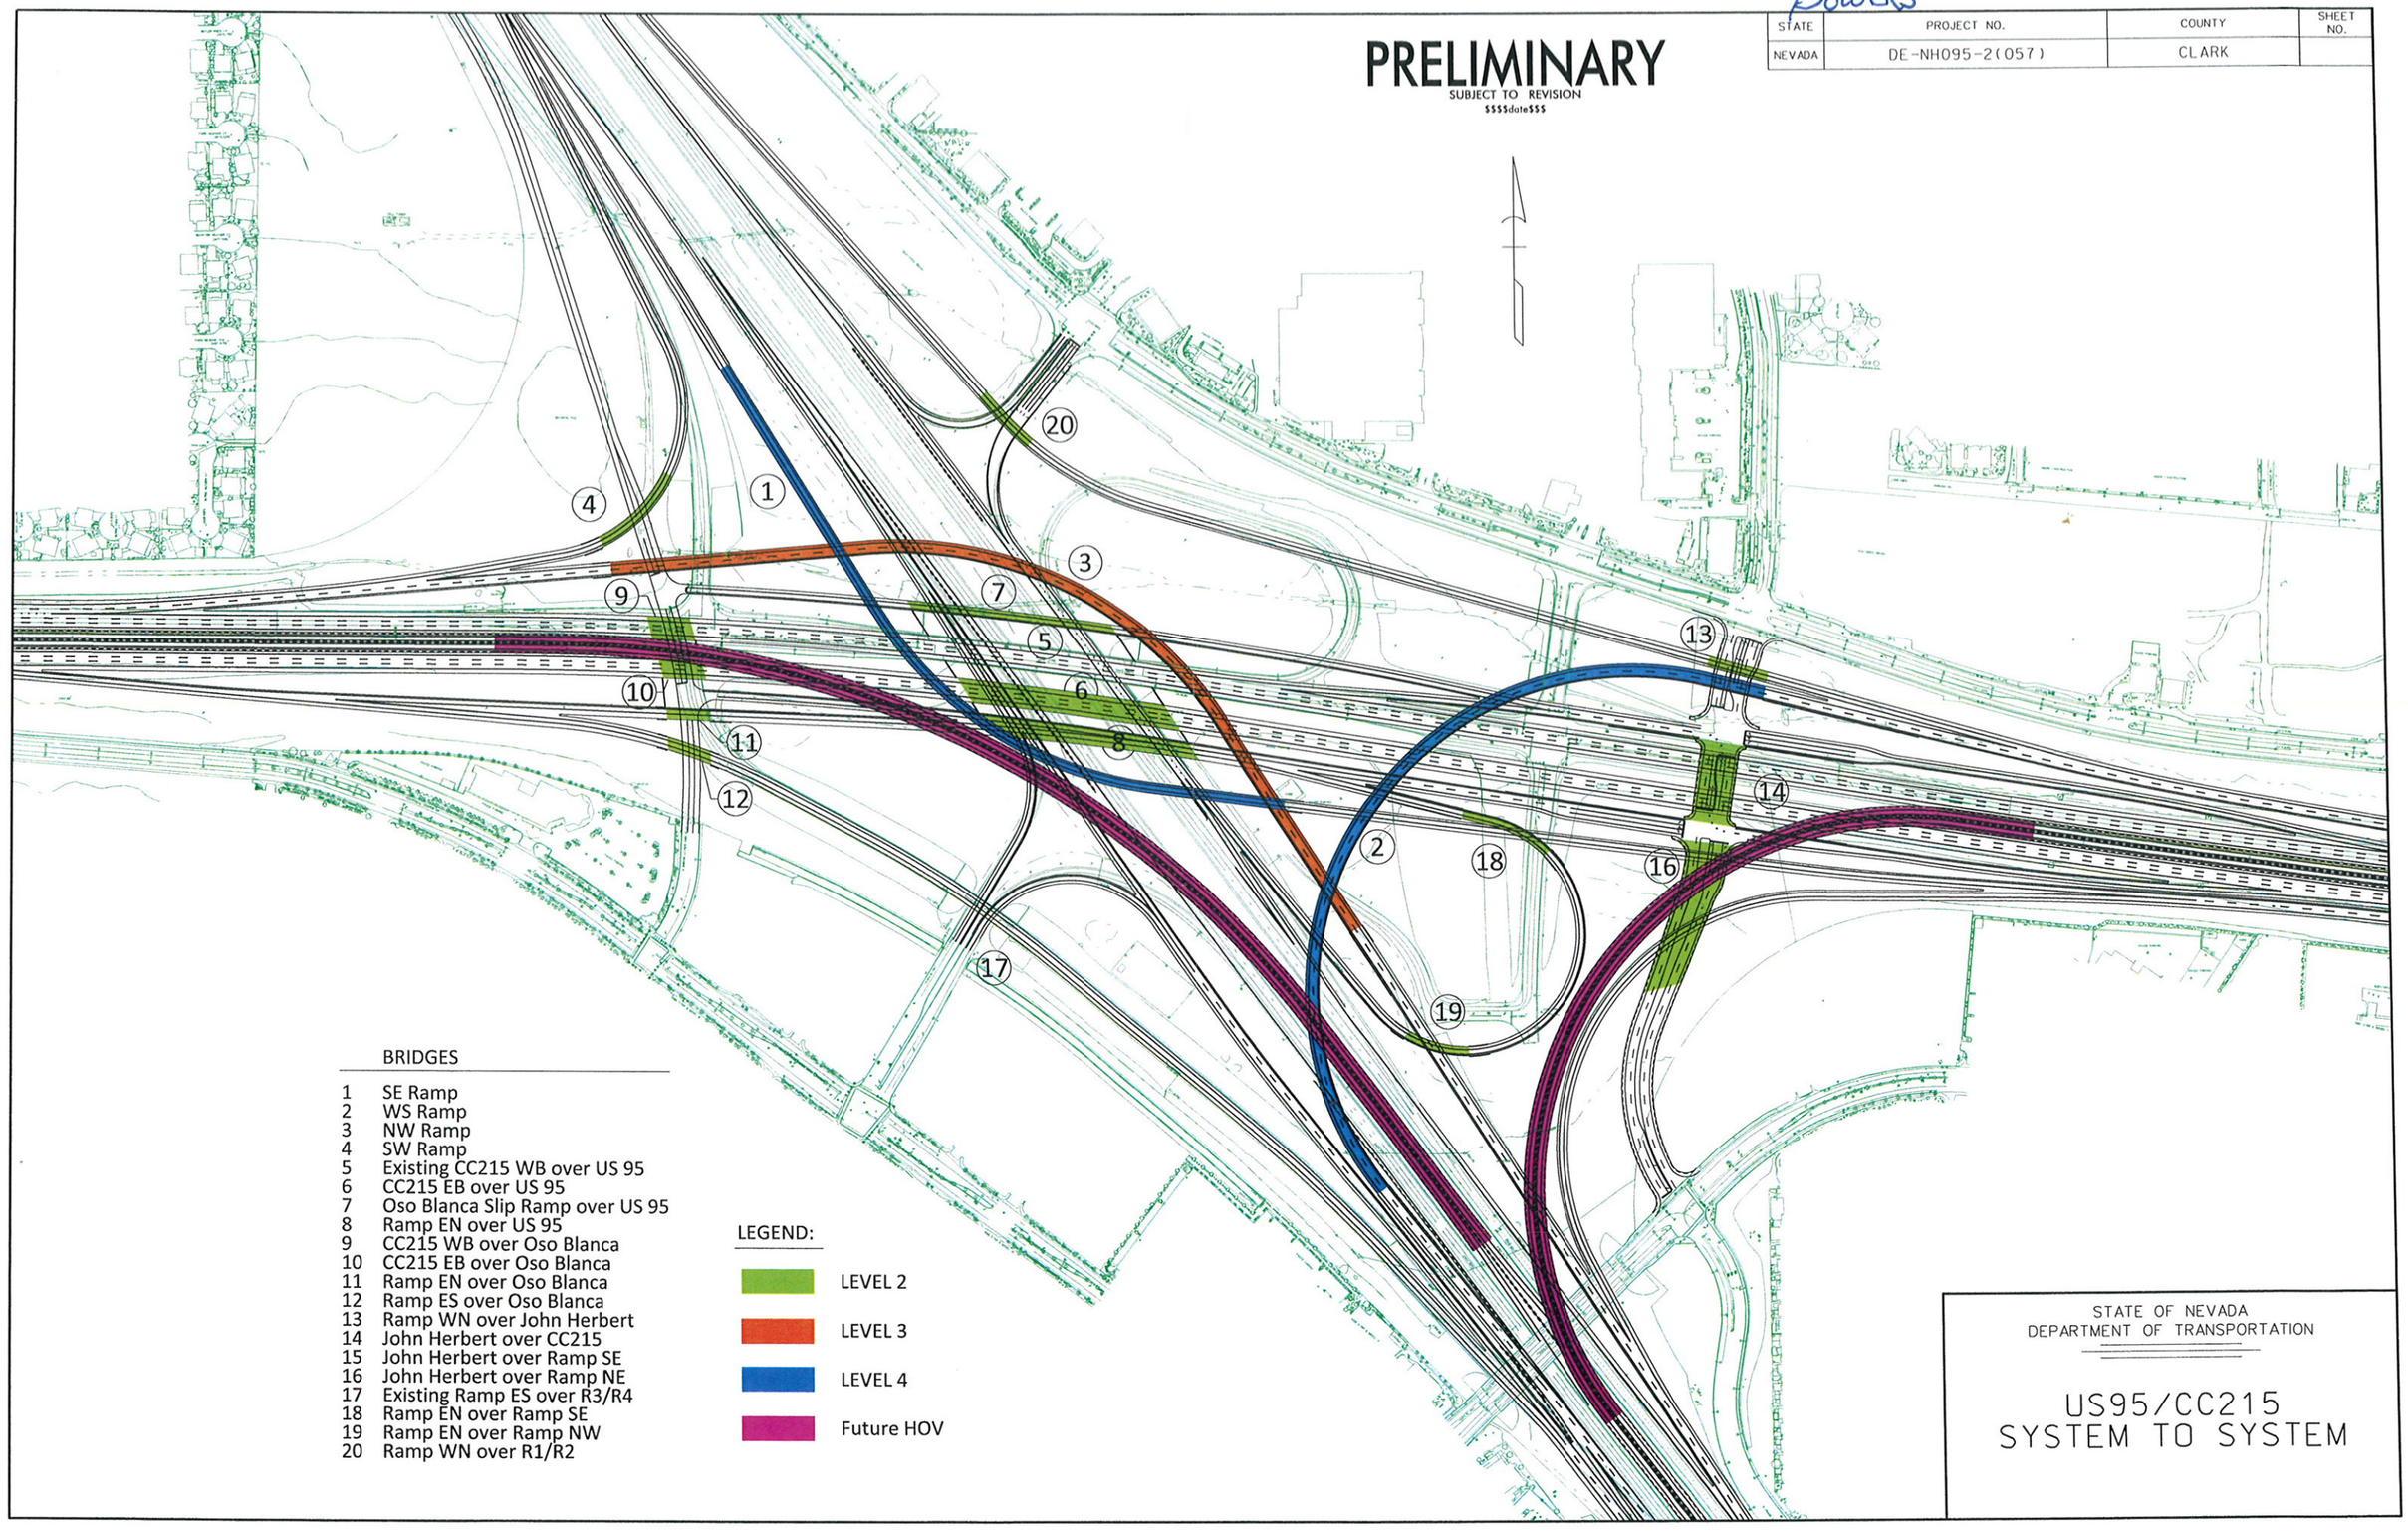

STATE	PROJECT NO.	COUNTY	SHEET NO.
NEVADA	DE-NH095-2(057)	CLARK	

PRELIMINARY

SUBJECT TO REVISION
$$$$date$$$

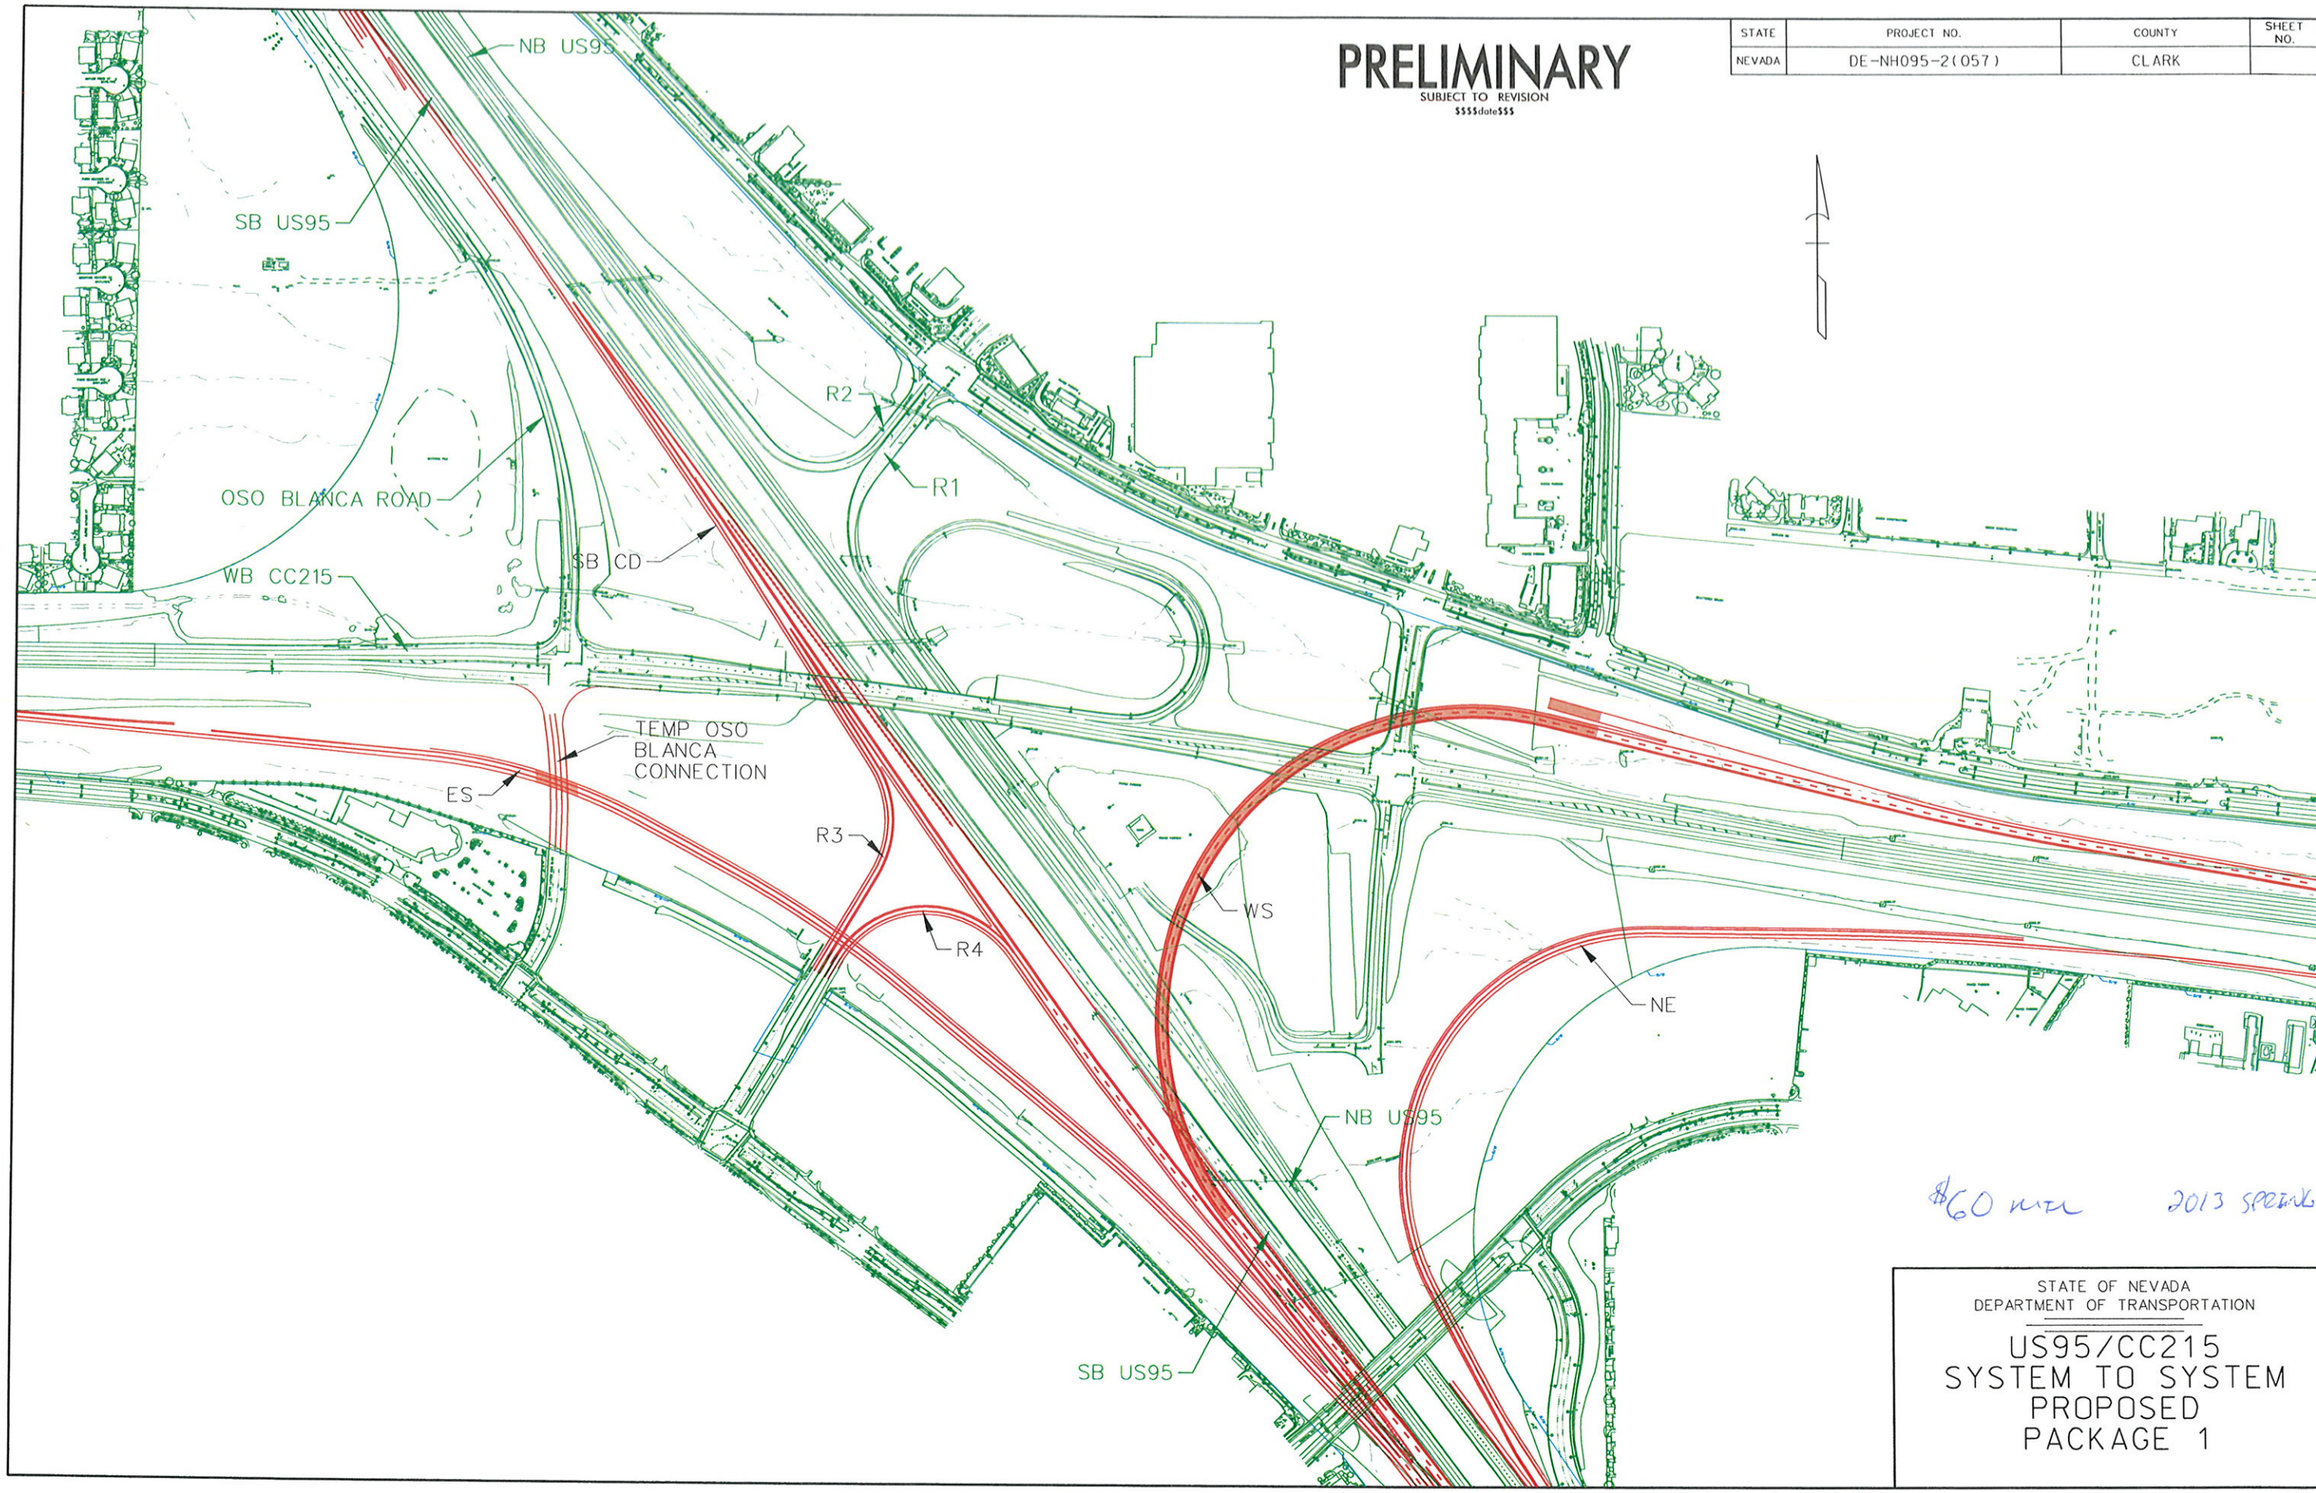

$60 mil 2013 spending

STATE OF NEVADA
DEPARTMENT OF TRANSPORTATION

US95/CC215
SYSTEM TO SYSTEM
PROPOSED
PACKAGE 1

STATE	PROJECT NO.	COUNTY	SHEET NO.
NEVADA	DE-NH095-2(057)	CLARK	

PRELIMINARY

SUBJECT TO REVISION

11/2/2011 7:38:14 AM

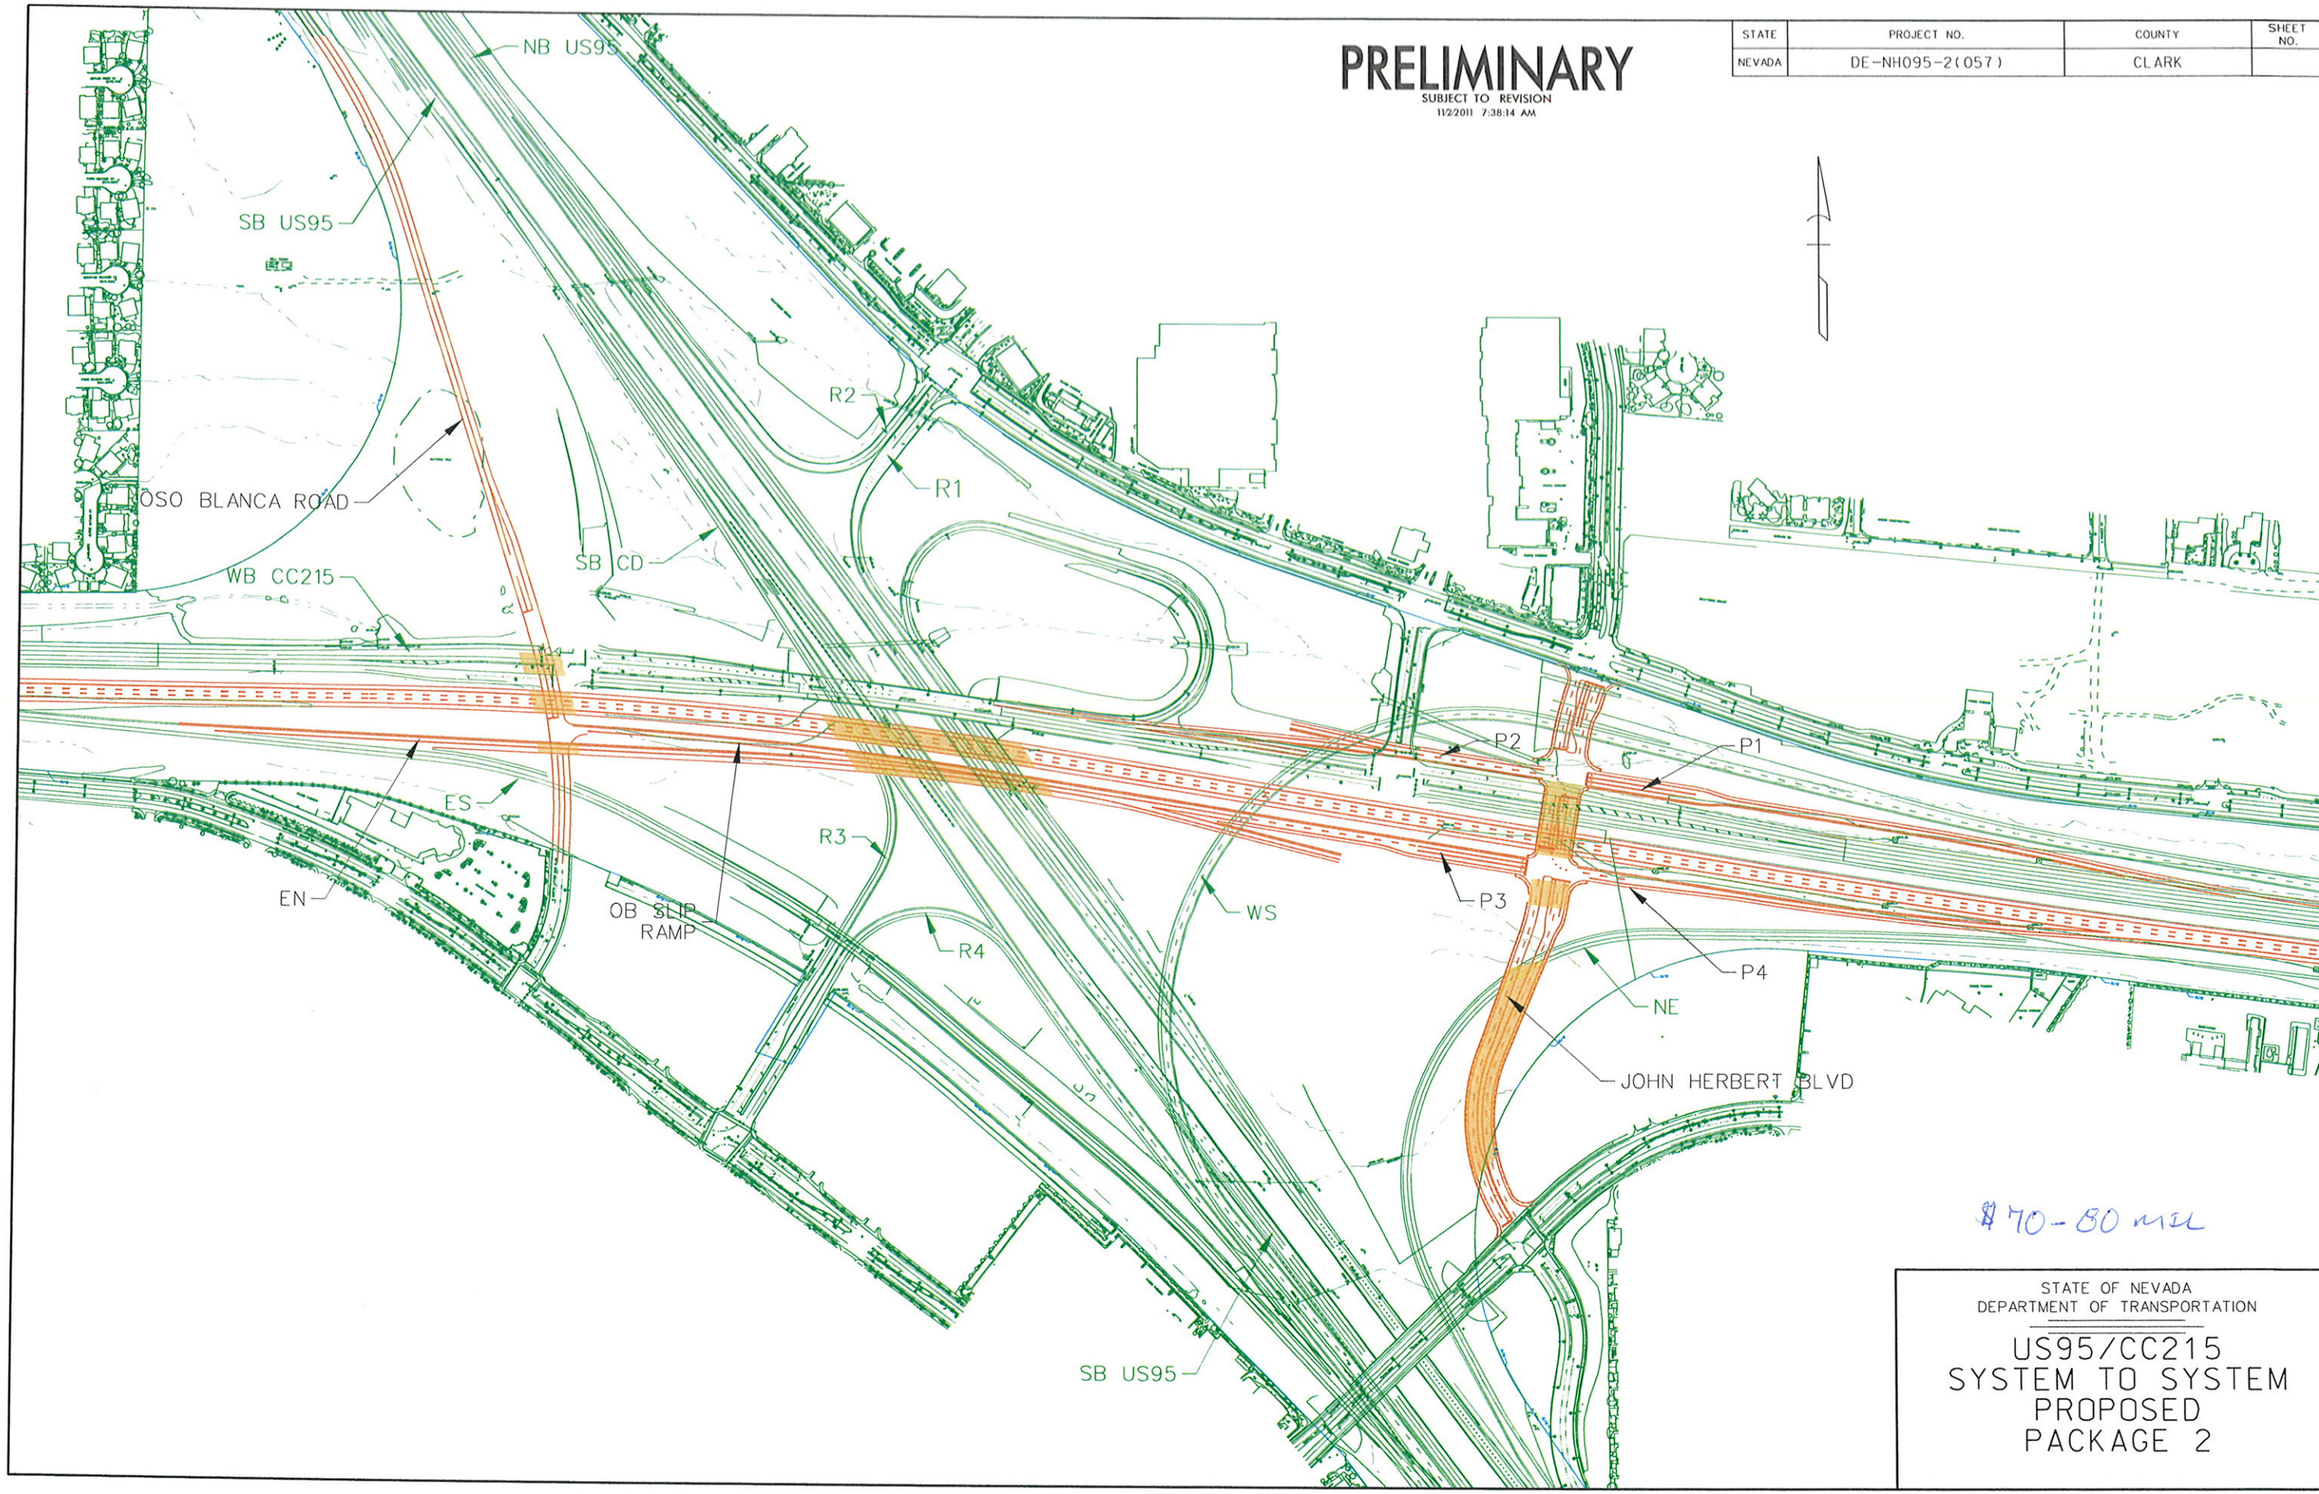

$70-80 MIL

STATE OF NEVADA
DEPARTMENT OF TRANSPORTATION

US95/CC215
SYSTEM TO SYSTEM
PROPOSED
PACKAGE 2

STATE	PROJECT NO.	COUNTY	SHEET NO.
NEVADA	DE-NH095-2(057)	CLARK	

PRELIMINARY

SUBJECT TO REVISION
$$$$date$$$

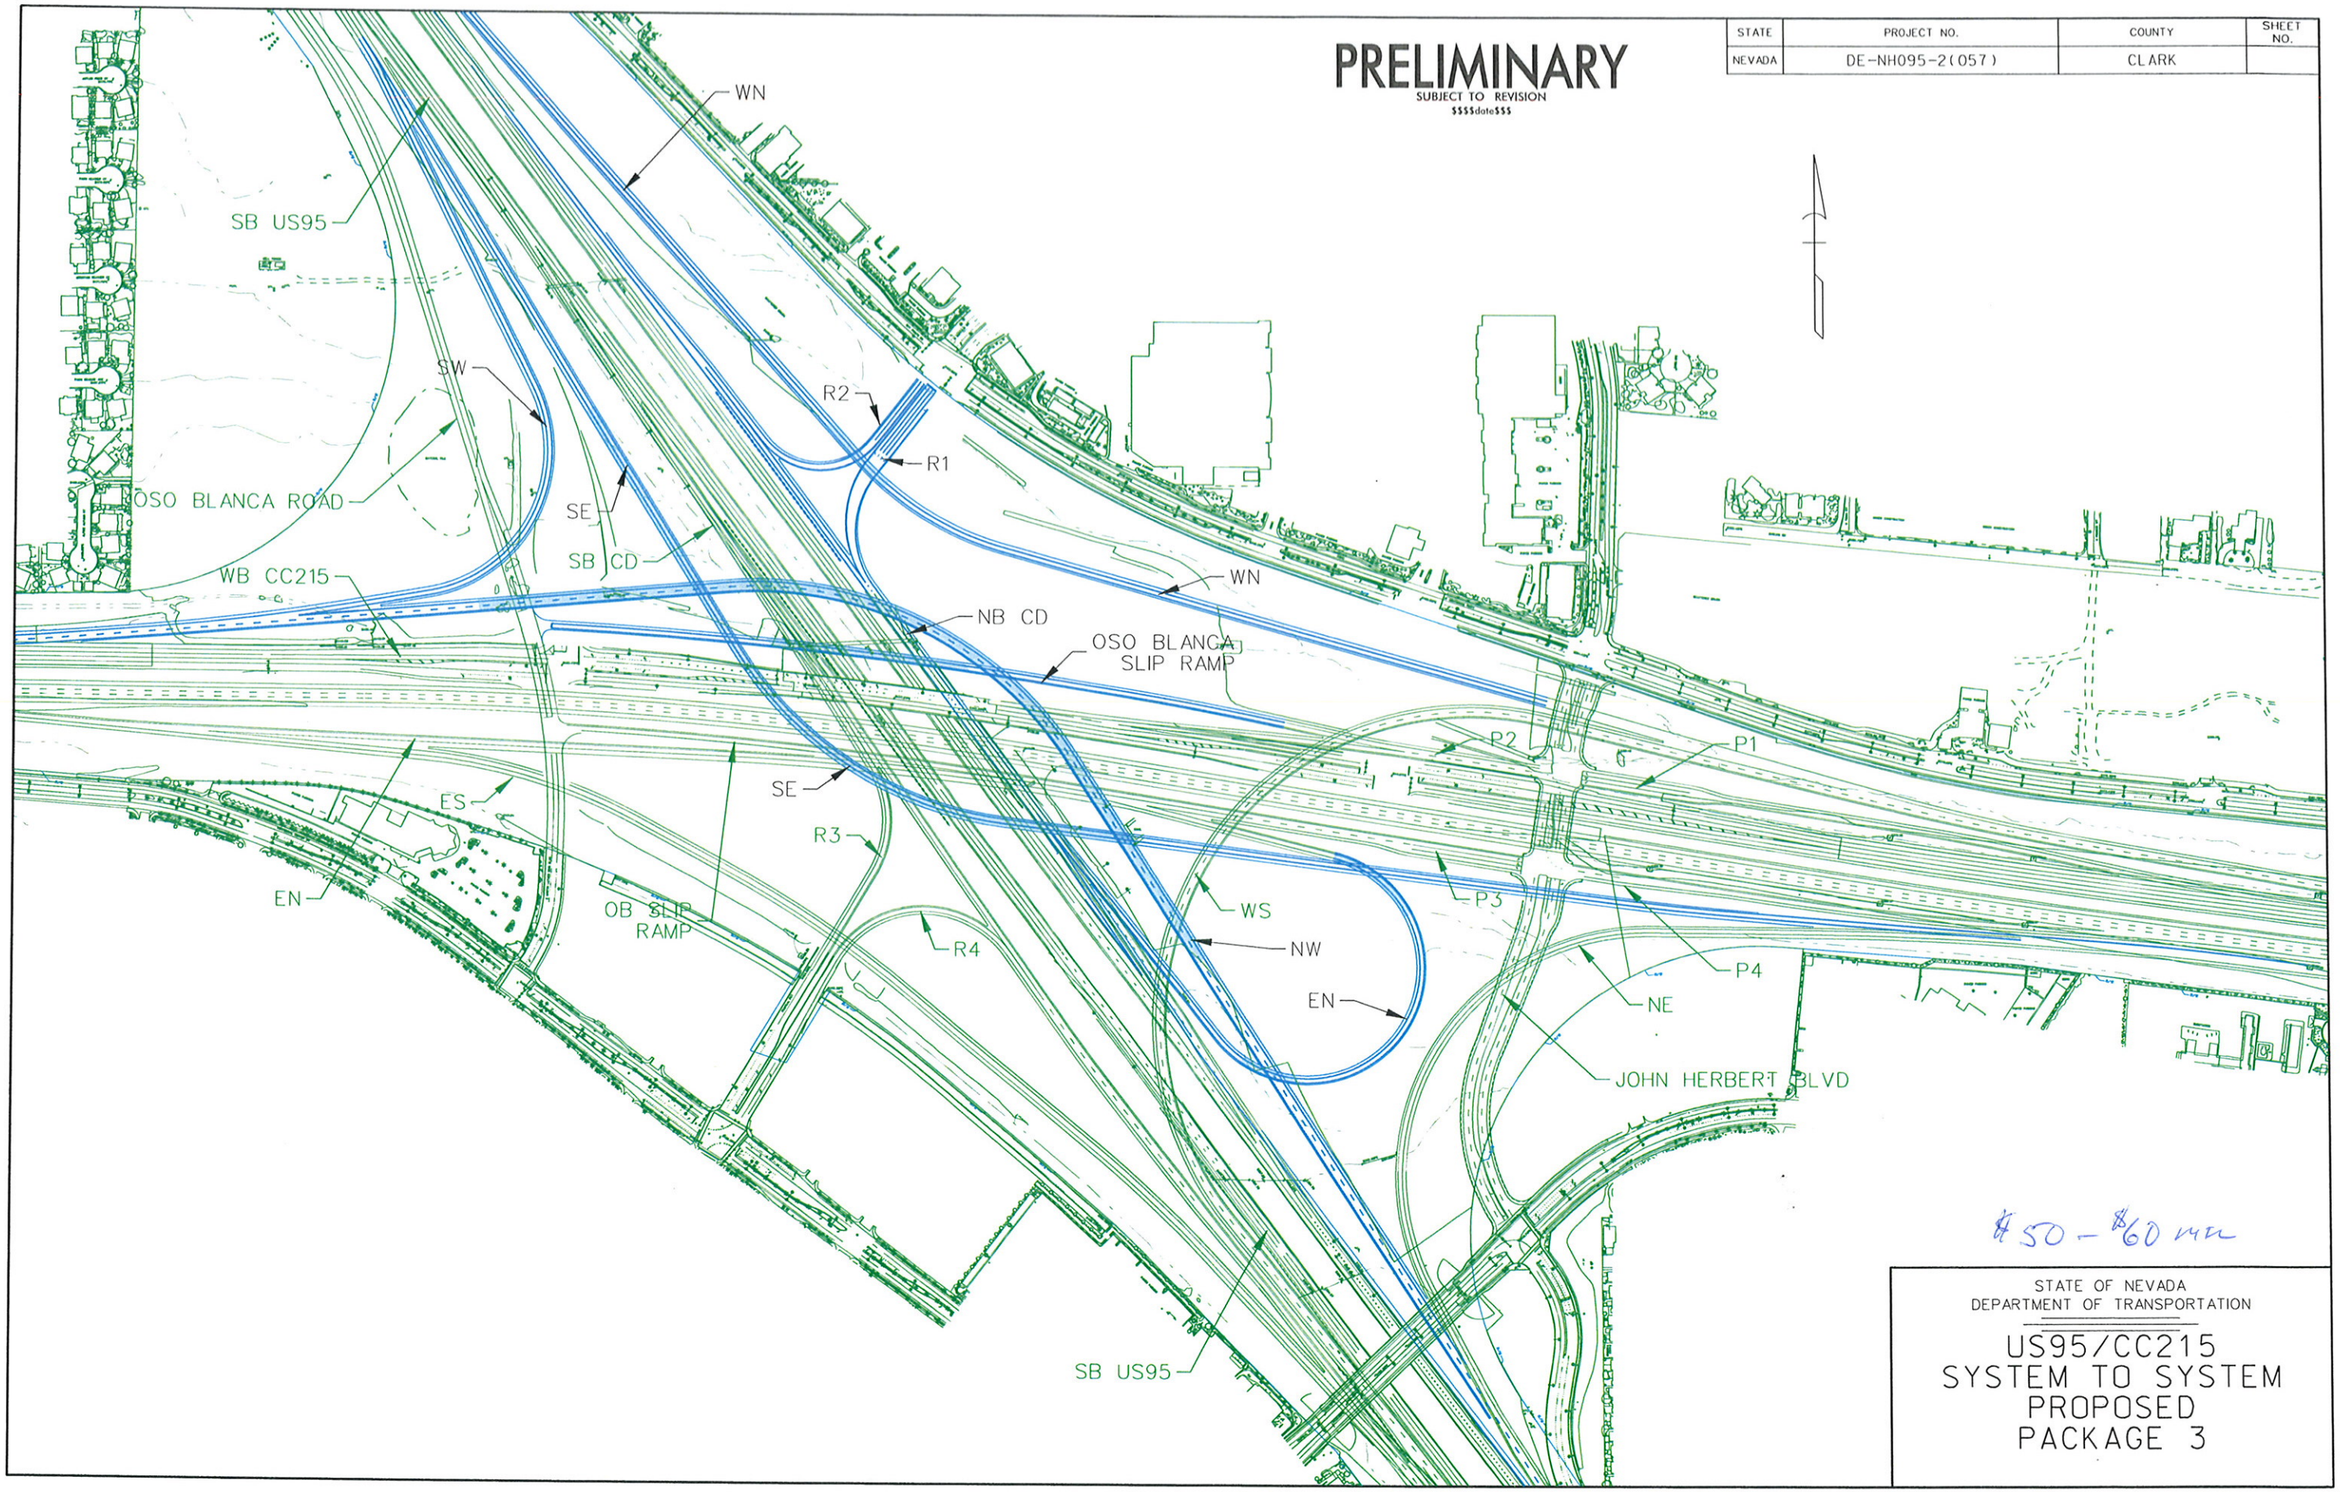

$50 – $60 mil

STATE OF NEVADA
DEPARTMENT OF TRANSPORTATION

US95/CC215
SYSTEM TO SYSTEM
PROPOSED
PACKAGE 3

STATE	PROJECT NO.	COUNTY	SHEET NO.
NEVADA	DE-NH095-2(057)	CLARK	

PRELIMINARY

SUBJECT TO REVISION
$$$$date$$$

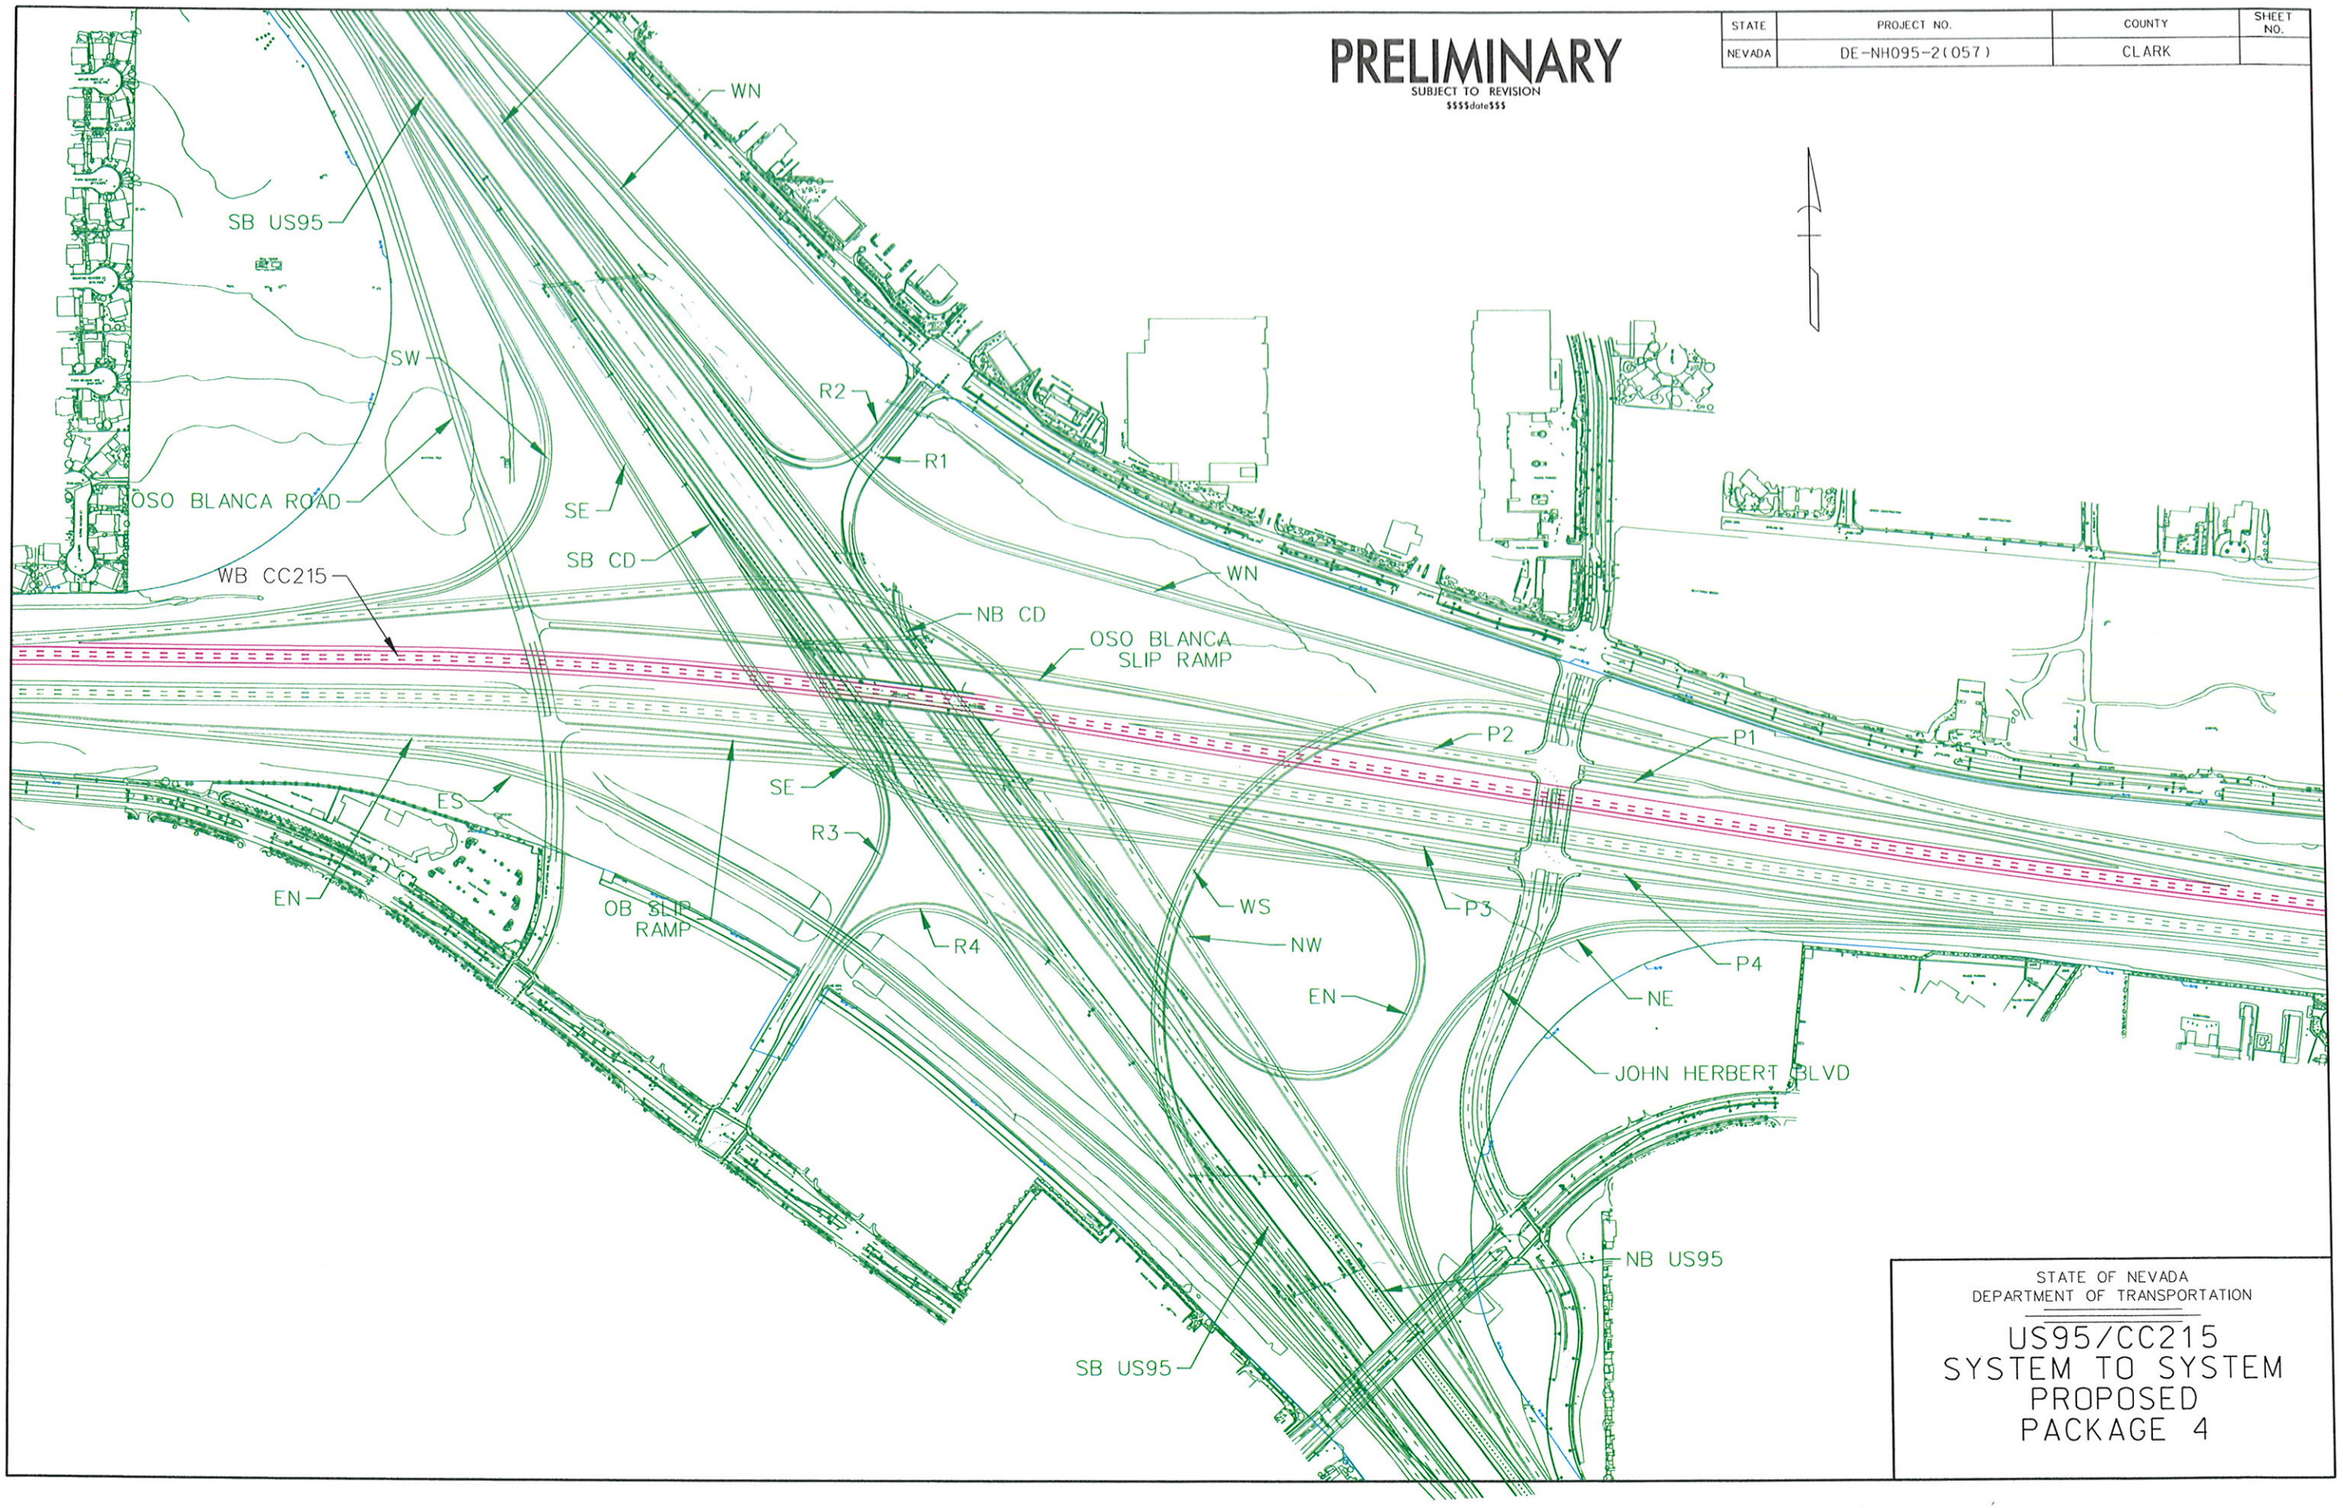

STATE OF NEVADA
DEPARTMENT OF TRANSPORTATION

US95/CC215
SYSTEM TO SYSTEM
PROPOSED
PACKAGE 4