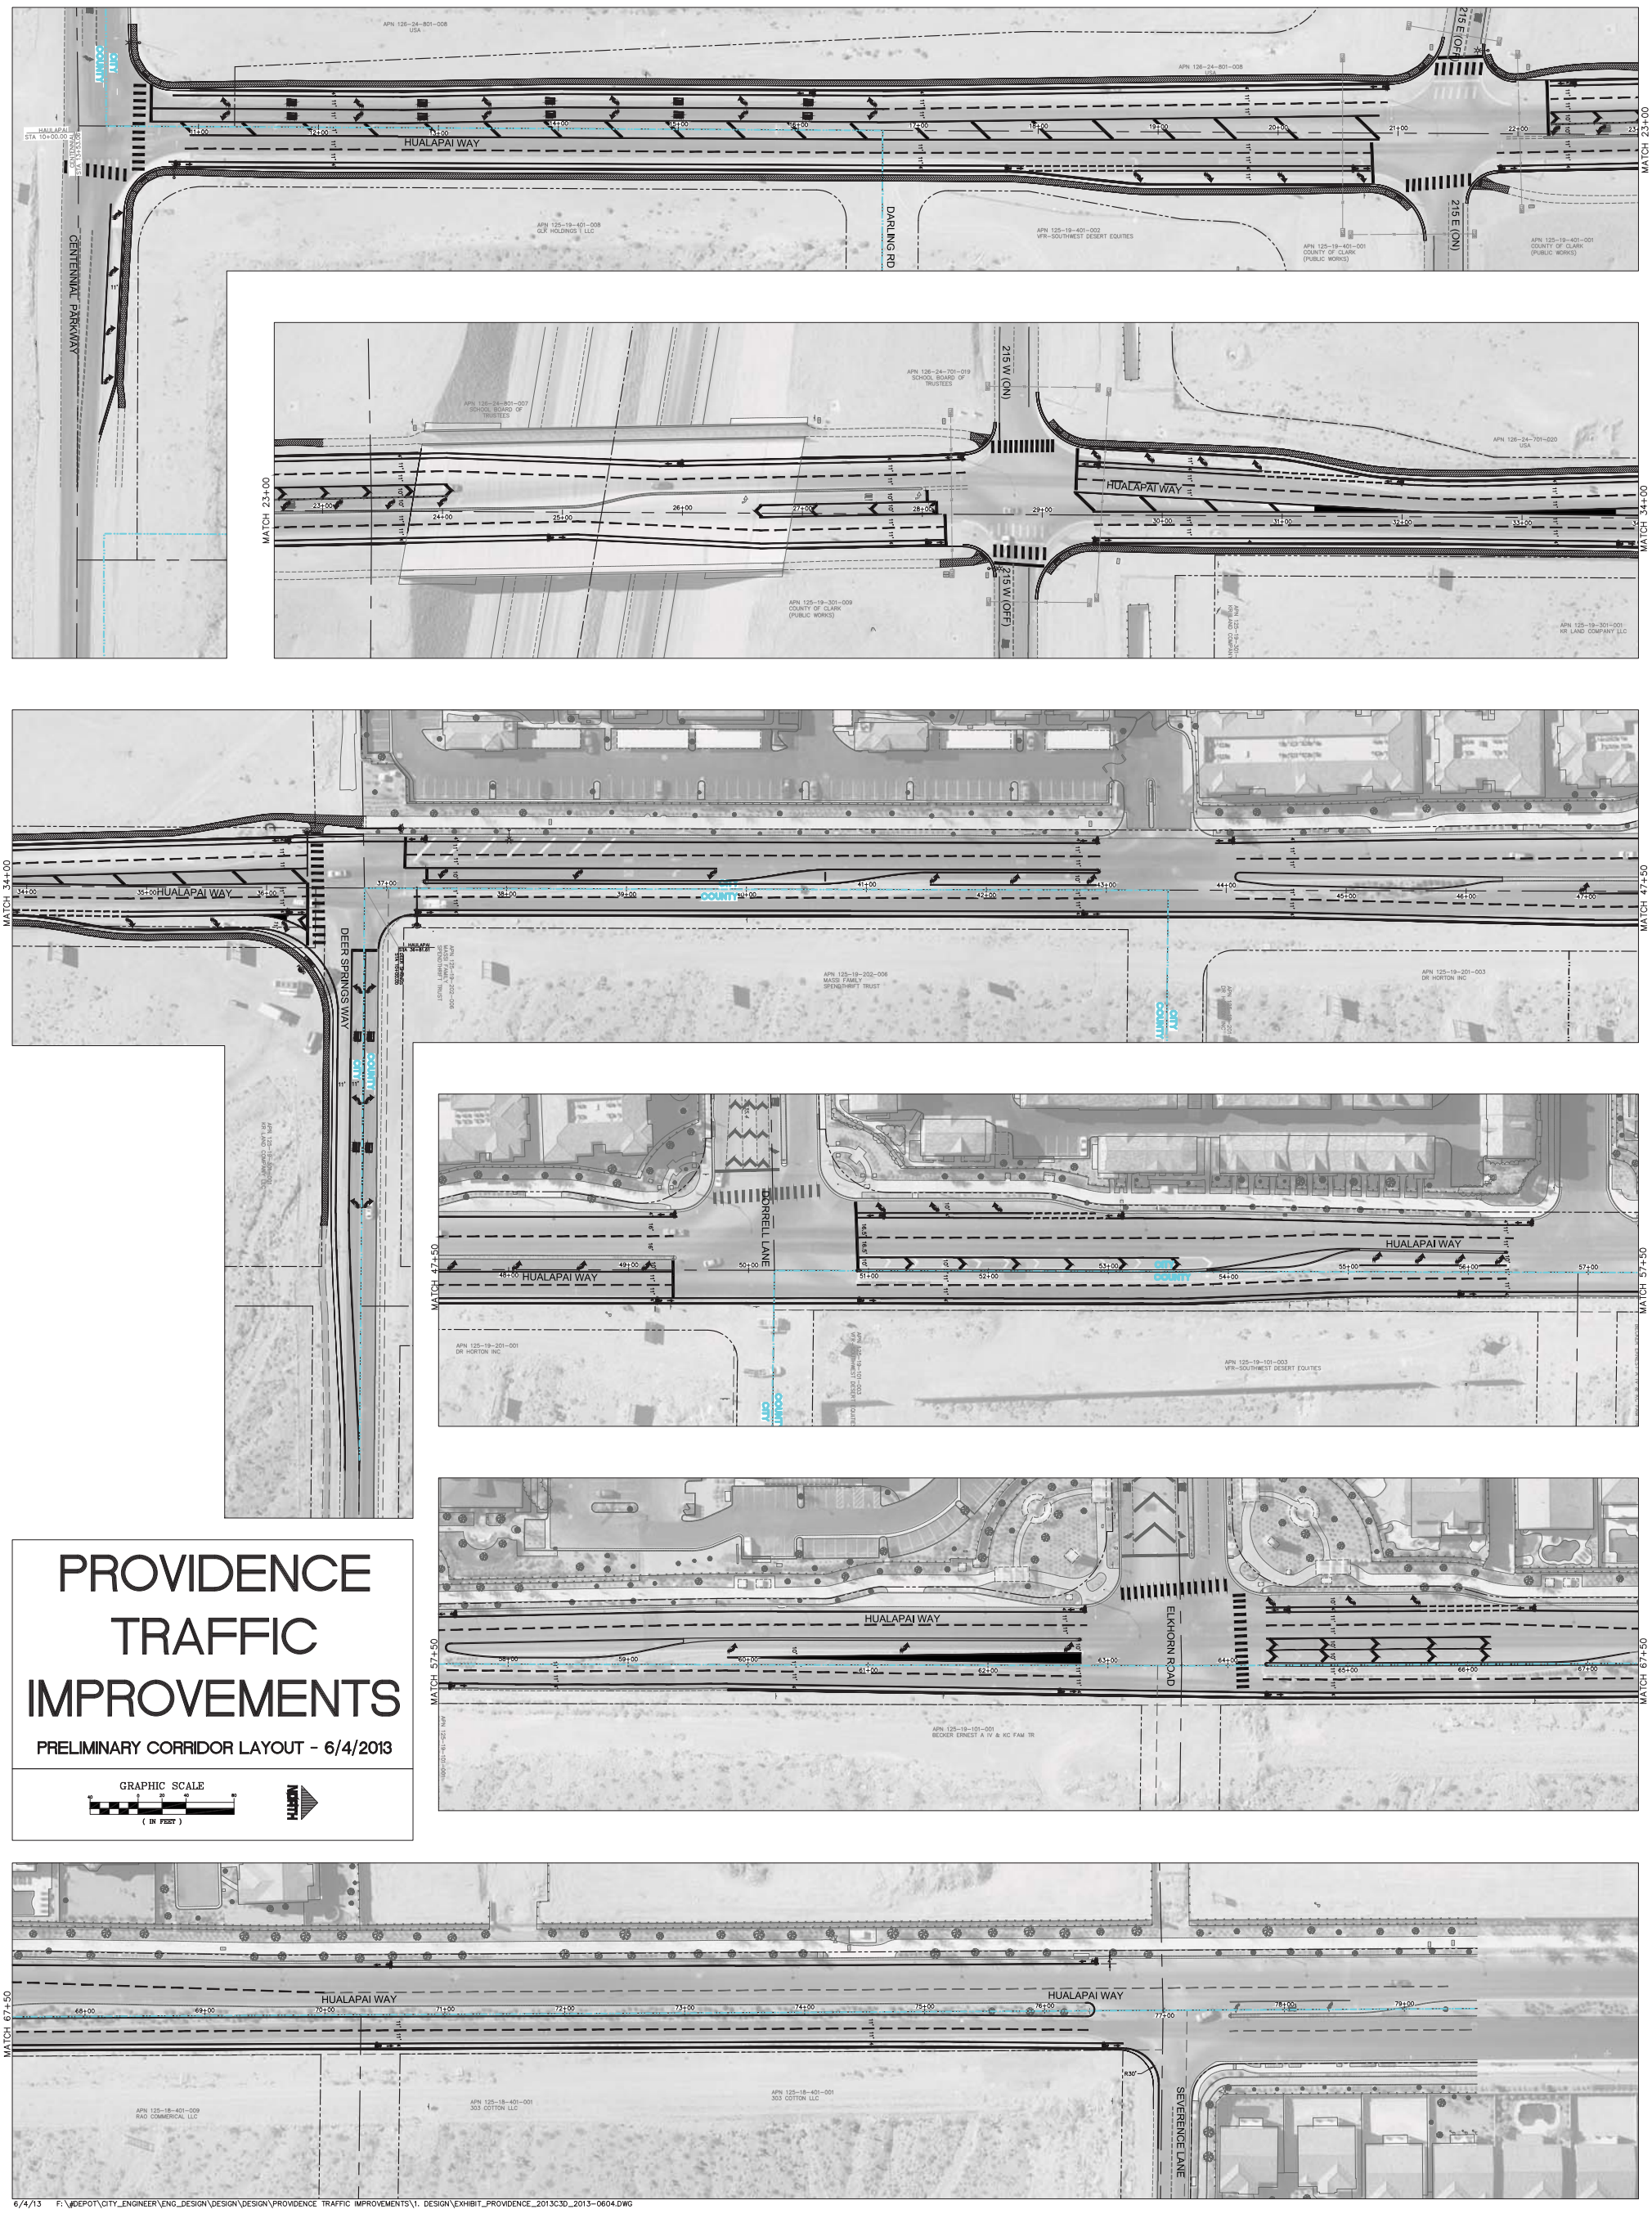


# PROVIDENCE TRAFFIC IMPROVEMENTS

PRELIMINARY CORRIDOR LAYOUT - 6/4/2013

GRAPHIC SCALE

( IN FEET )

NORTH

6/4/13 F:\#DEPOT\CITY_ENGINEER\ENG_DESIGN\DESIGN\DESIGN\PROVIDENCE TRAFFIC IMPROVEMENTS\1. DESIGN\EXHIBIT_PROVIDENCE_2013C3D_2013-0604.DWG