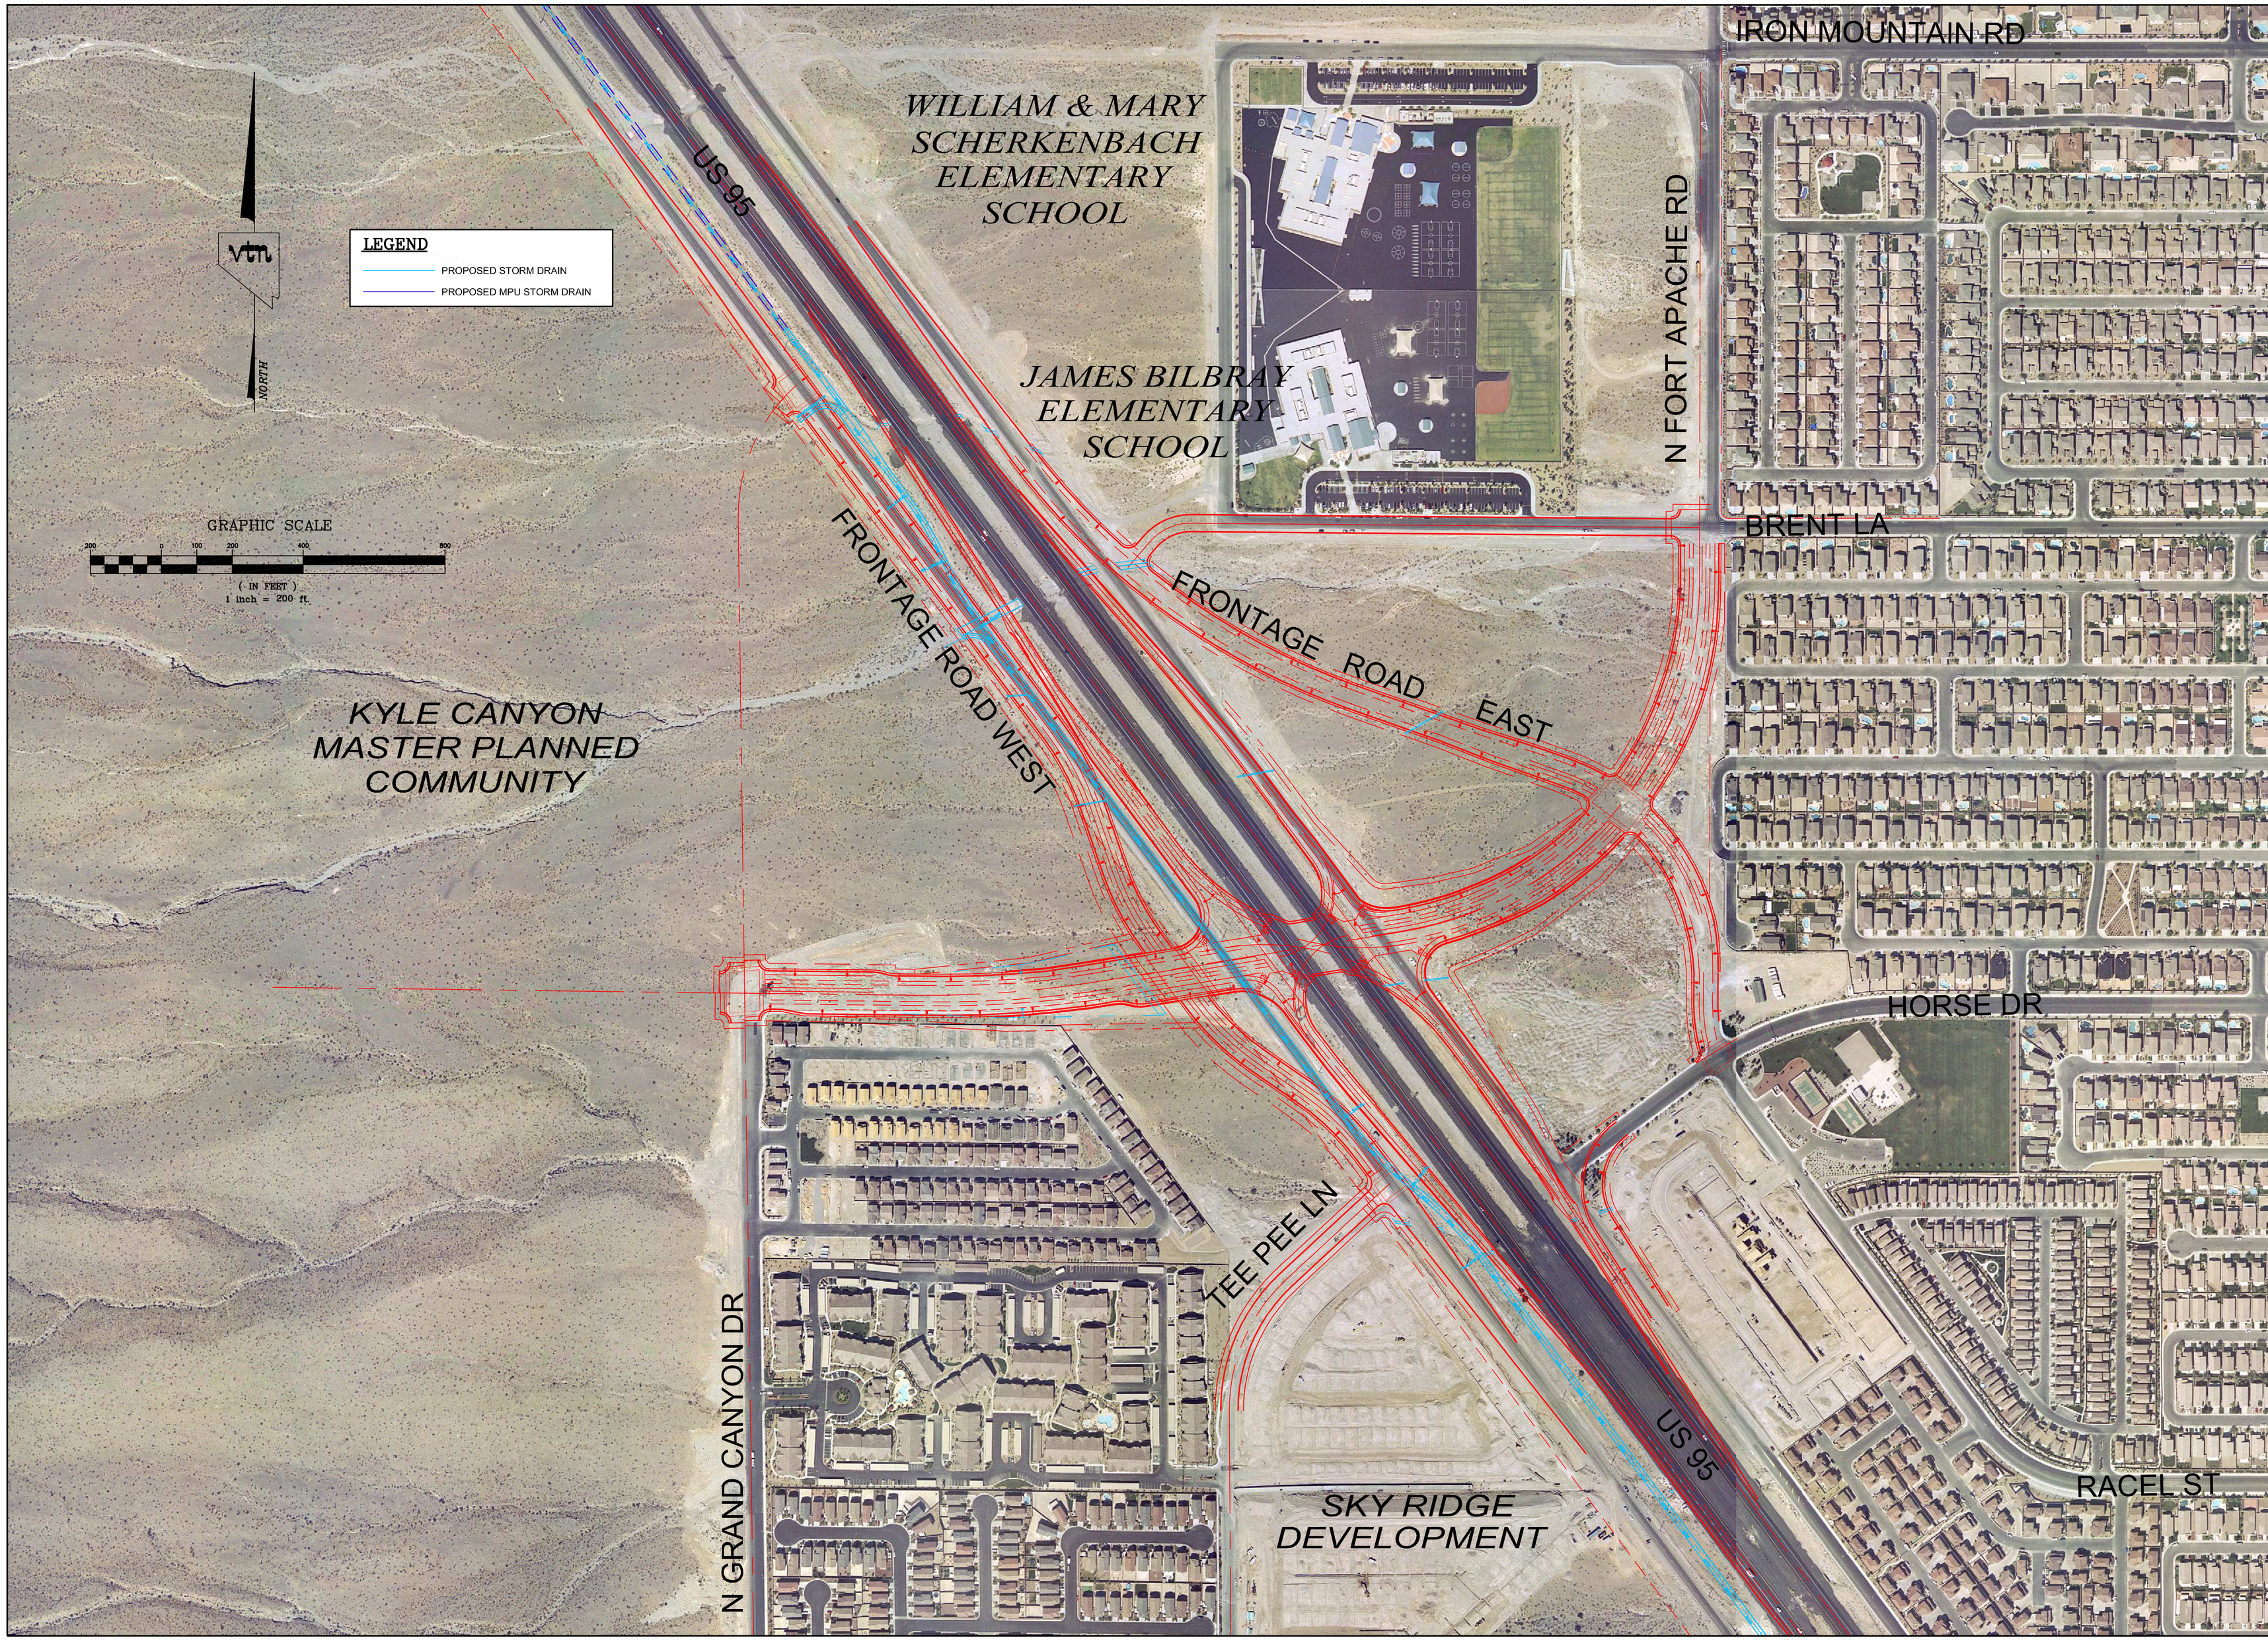

NOTE:
THIS MAP IS FOR PLANNING PURPOSES ONLY.
NO REPRESENTATION IS MADE CONCERNING THE ACCURACY OF THE DATA DELINEATED HEREIN.

AERIAL PHOTOGRAPHY
FLIGHT DATE: *FALL 2005*

2727 SOUTH RAINBOW BOULEVARD LAS VEGAS, NEVADA 89146-5148
PH. (702) 873-7550 FAX (702) 362-2597
vtn nevada CONSULTING ENGINEERS ● PLANNERS ● LAND SURVEYORS

AERIAL PHOTO EXHIBIT

HORSE DRIVE INTERCHANGE

PROJECT NO.: **6500**
DRAWN BY:
DATE: **05-31-06**
SCALE: 1"=200' HORIZ.
VERT.

vtn GIS

SHEET **1** OF **1** SHEETS